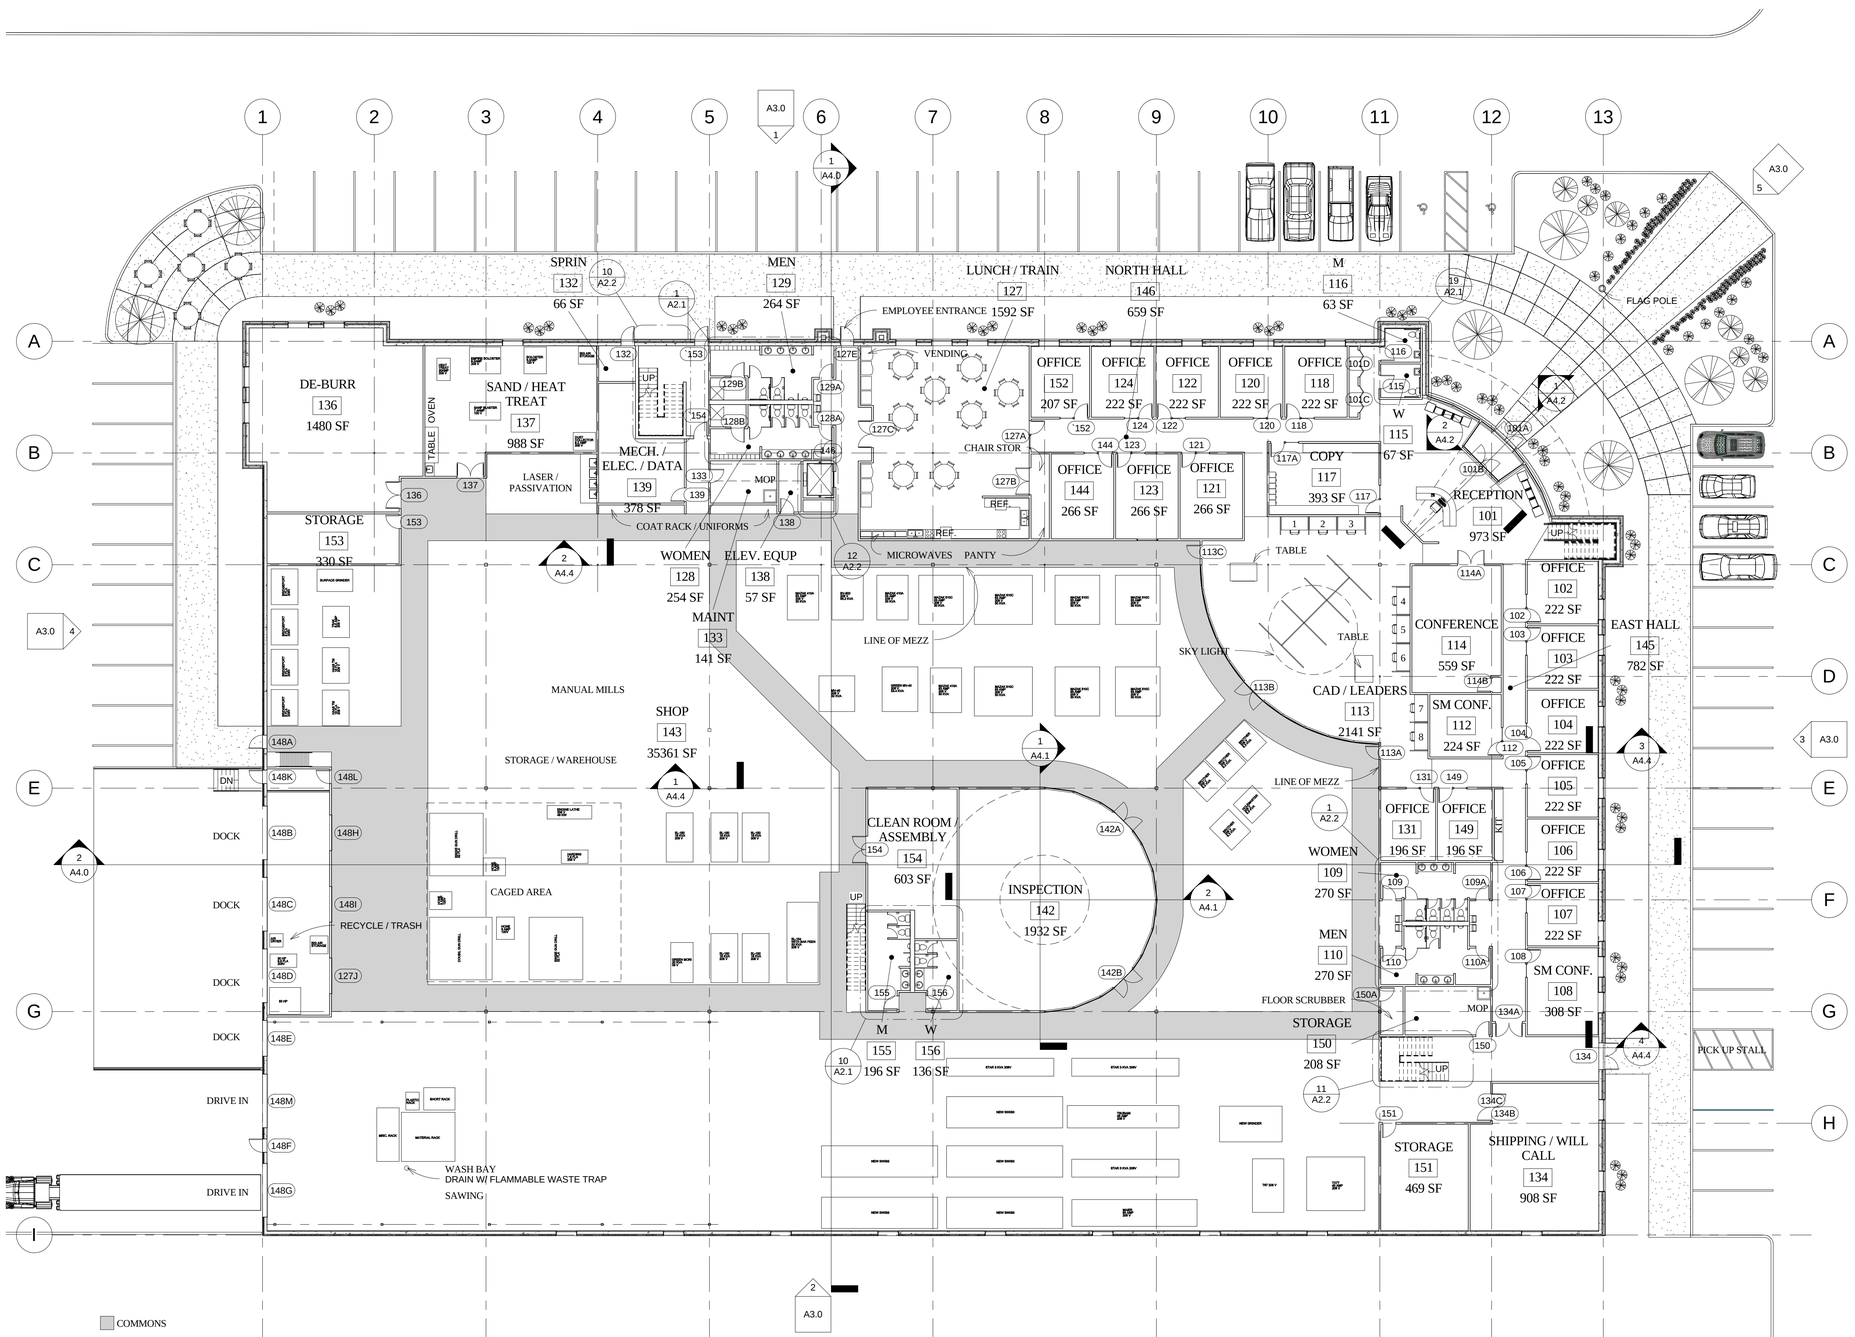

1 FLOOR PLAN
1/16" = 1'-0"

N

ARCHNET
THE ARCHITECTURAL NETWORK, INC.

333 N MAIN STREET
SUITE 201
STILLWATER, MN 55082
PHONE 651-430-0606
FAX 651-430-2414

METAL CRAFT
ELK RIVER, MN
12797 Meadowvale Road
Elk River, MN 55330

METAL CRAFT

No.	Description	Date

Registration Information :

I hereby certify that this plan, specification, or report was prepared by me or under my direct supervision, and that I am a duly Licensed Architect under the laws of the State of MINNESOTA

Printed Name: MICHAEL F. DIEM

Signature:

Date: License #: 16884

FLOOR PLAN

Project number	07-196
Date	3/28/08
Drawn by	CHRIS L.
Checked by	MD

A1.1

Scale 1/16" = 1'-0"

4/16/2008 1:13:38 PM